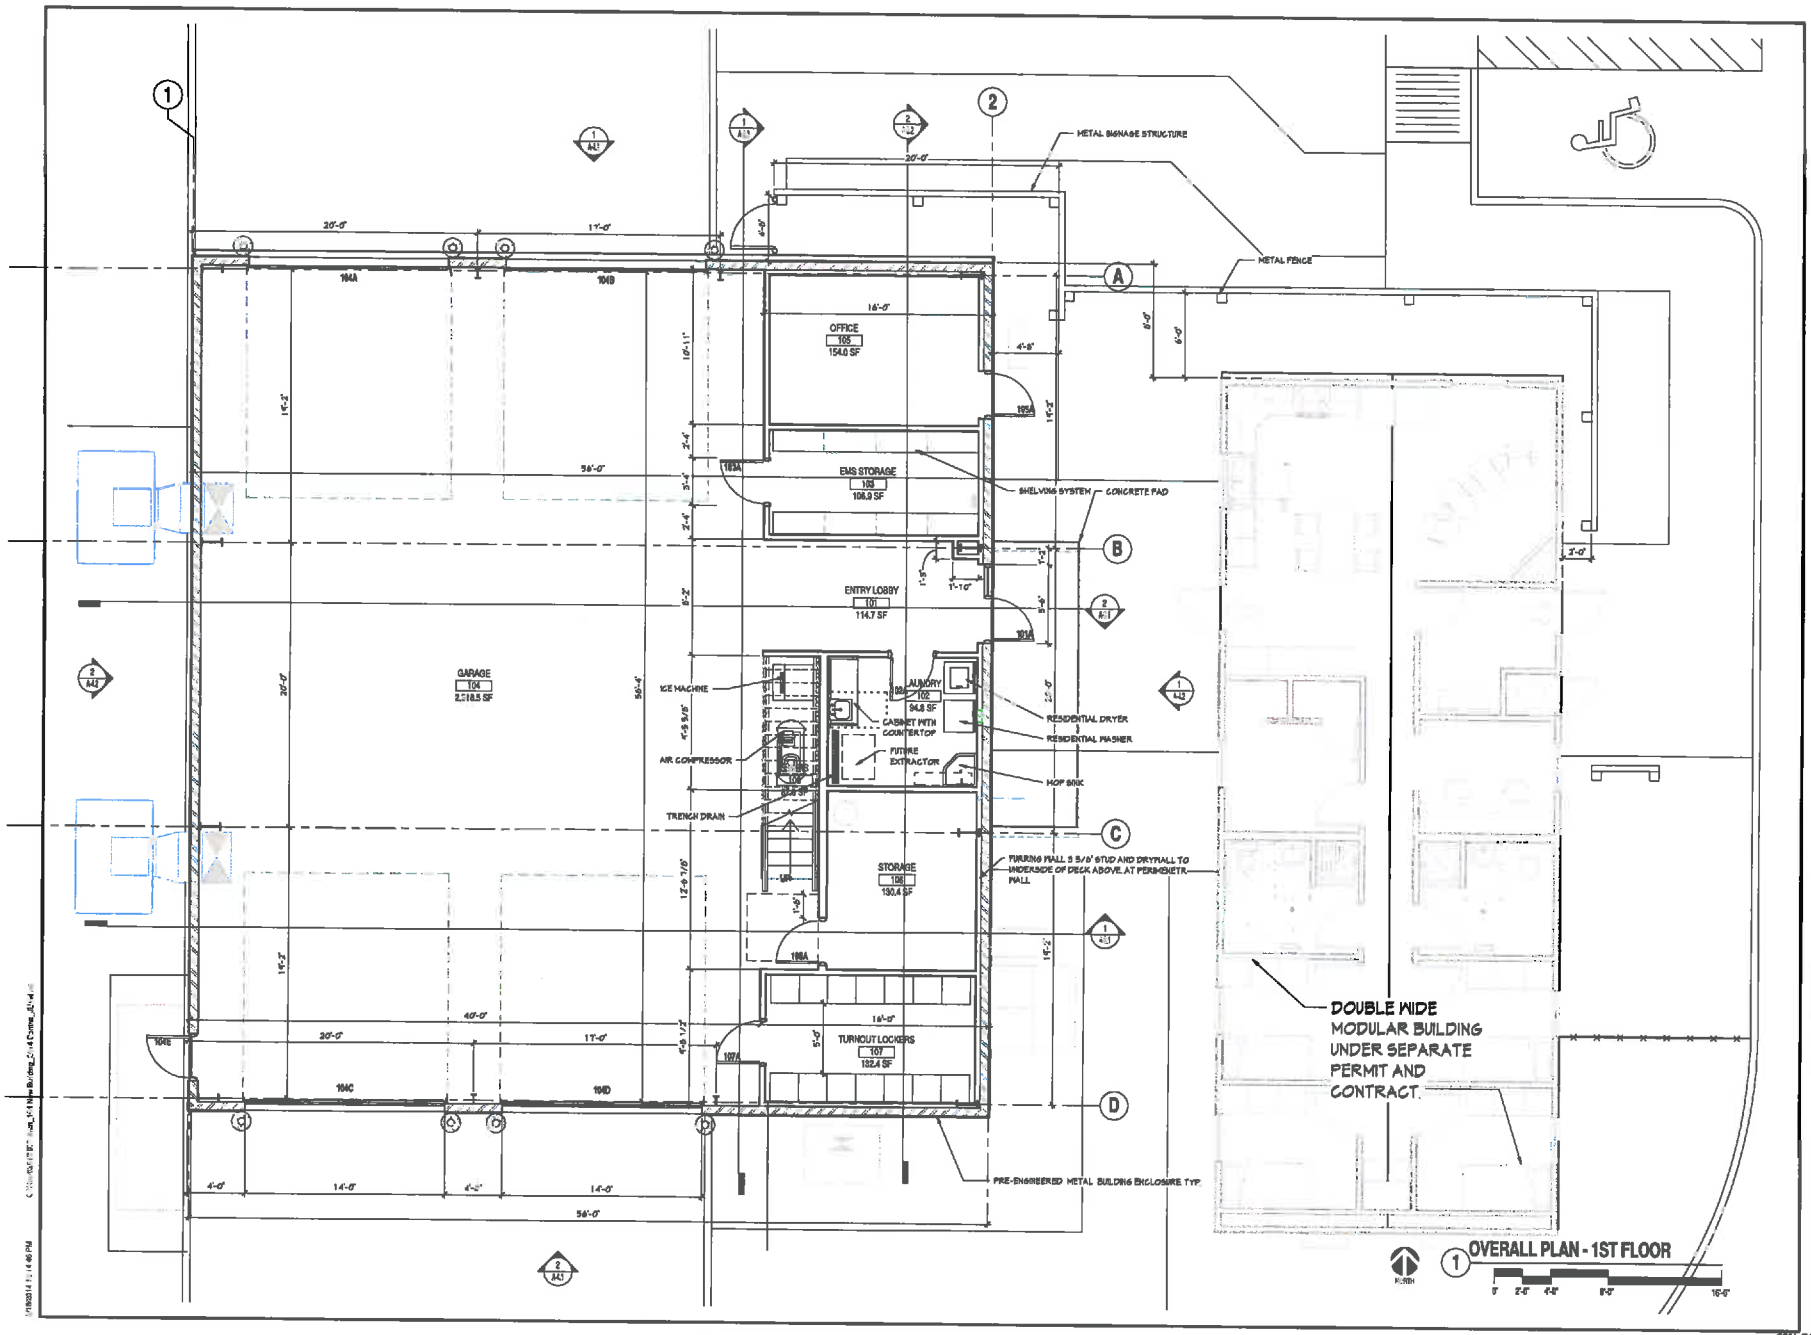

1 OVERALL PLAN - 1ST FLOOR

SUN CITY WEST
ARIZONA

Arrington Watkins Architects

PRELIMINARY NOT FOR CONSTRUCTION

FIRE STATION 104
SUN CITY WEST

NO.	REVISION	DATE

PROJECT NO. 2013.0[illegible]
DATE [illegible]
DESIGNED BY
DRAWN BY
APPROVED BY

SHEET TITLE:
name
ARCHITECTURAL OVERALL PLAN - 1ST FLOOR

SHEET NUMBER:
A-2.2

60% CONSTRUCTION DRAWINGS