Legend

Existing Fire Station Interior Remodel

Additional New Construction
+ 126 +/- Square Feet

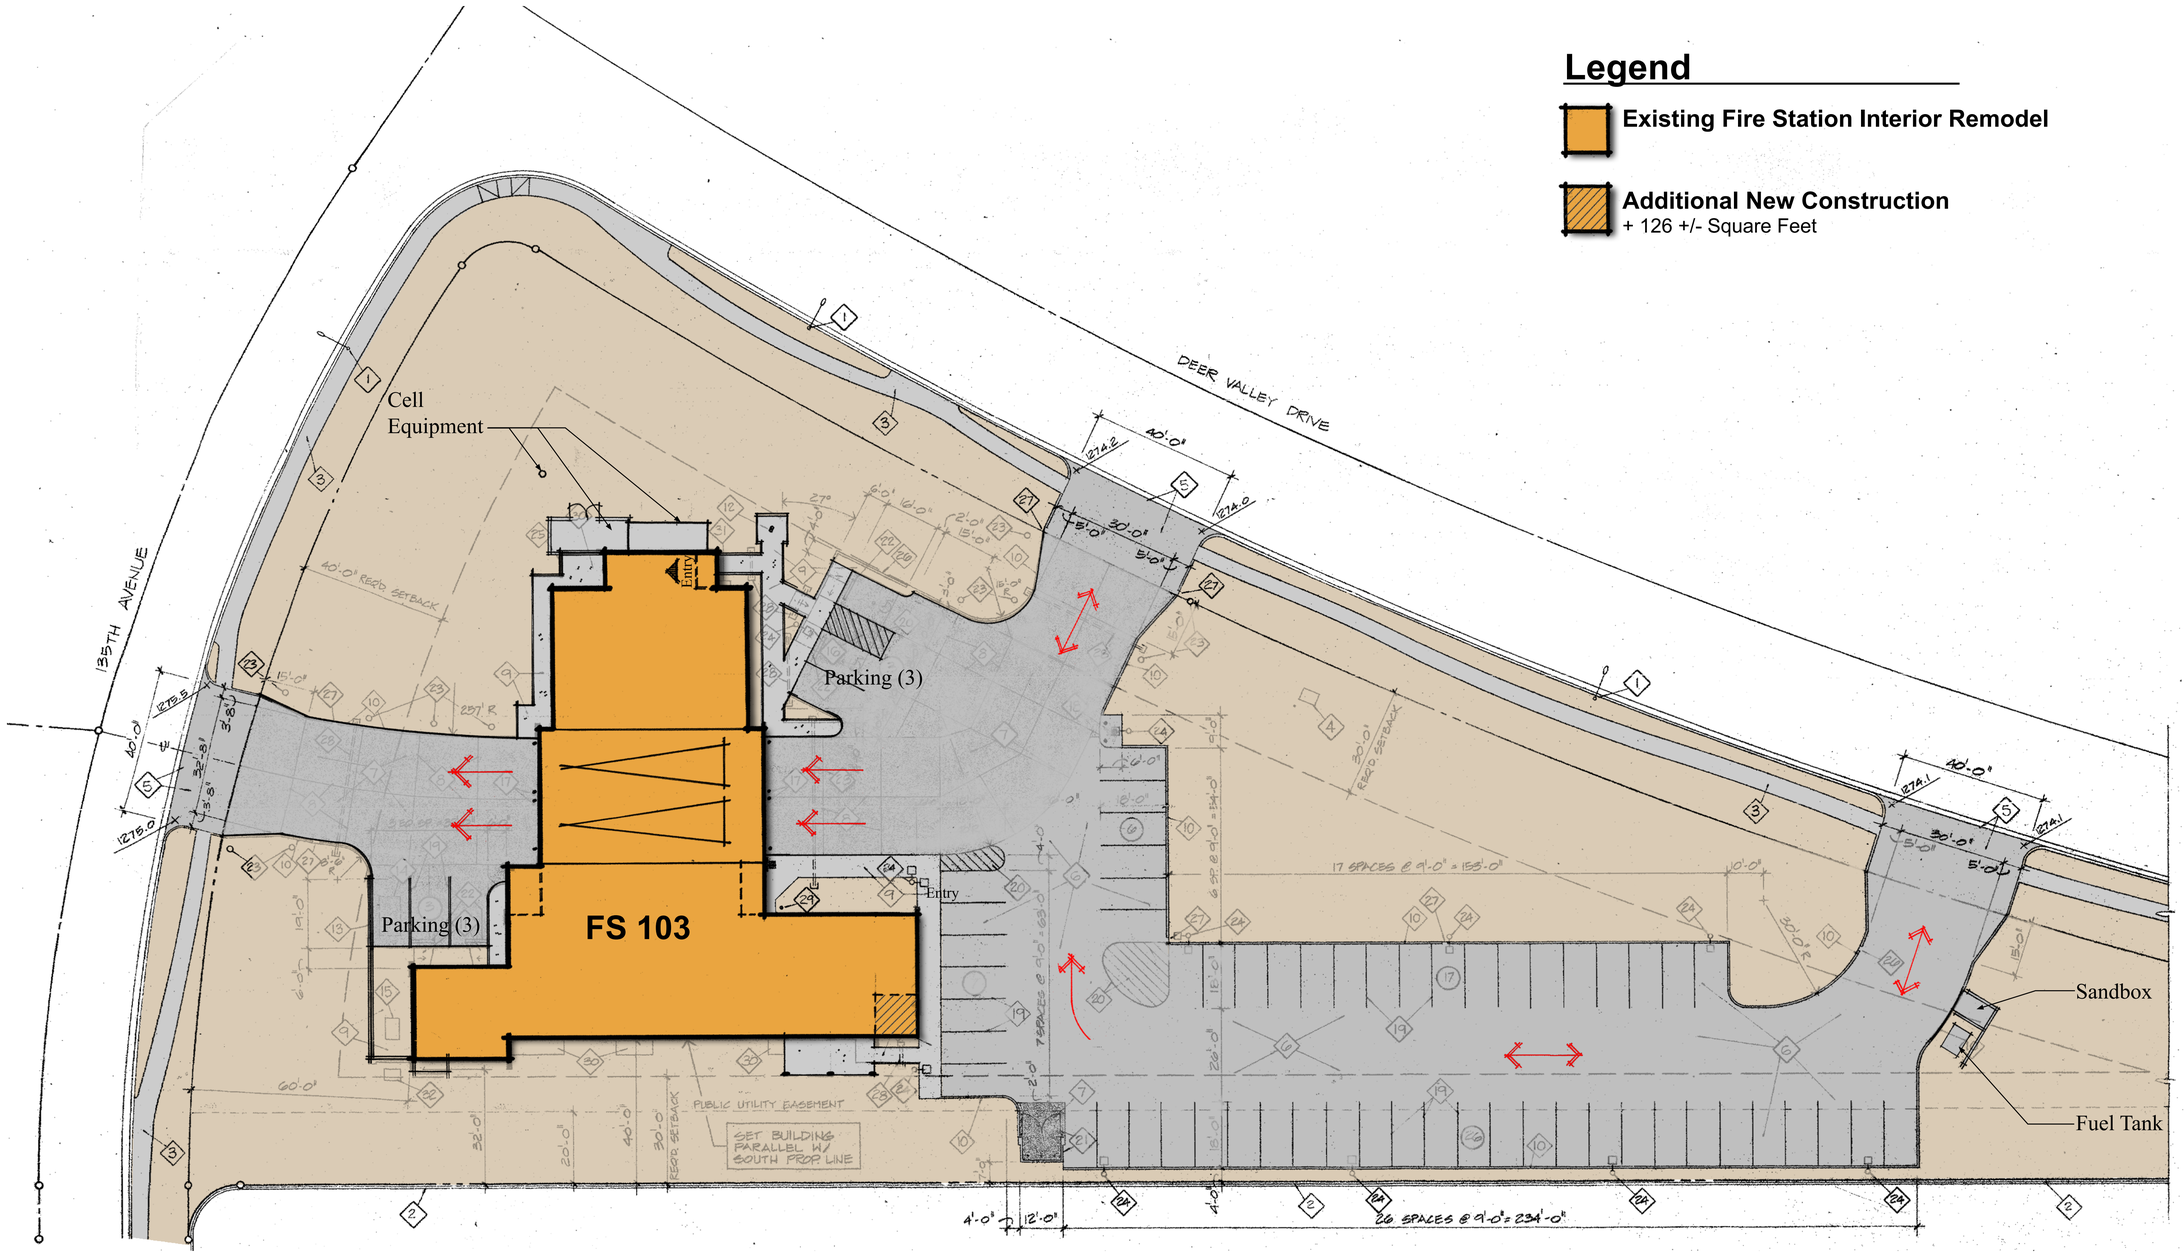

Site Plan

0' 10' 20' 40' North

Sun City West Fire Station 103 Remodel

Sun City West, Arizona

Perlman
Architects of Arizona

311023 08.21.13